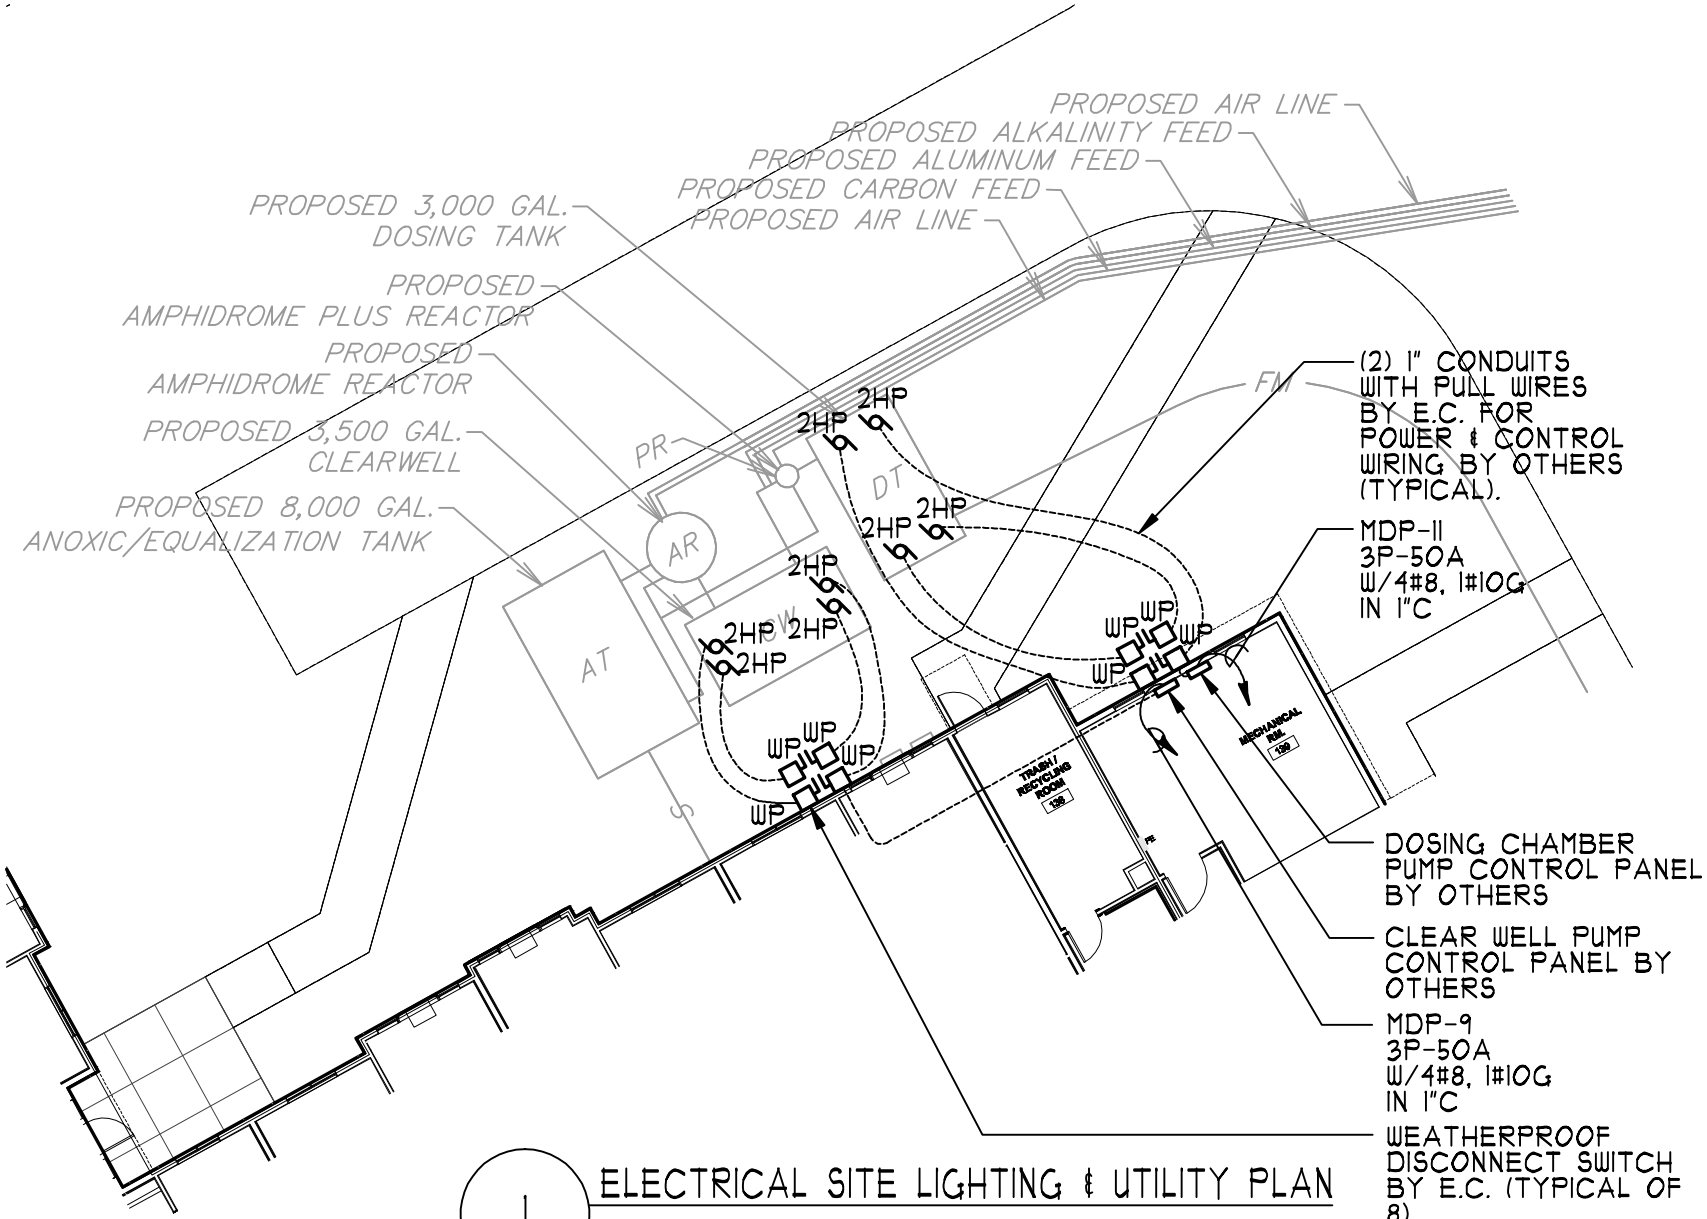

1 ELECTRICAL SITE LIGHTING & UTILITY PLAN

Scale: 1/16"=1'-0"

NOTES:

1. SEE SYMBOLS, SCHEDULE, NOTES AND DETAILS.
2. FOR ALL WORK NOT SHOWN REFER TO ORIGINAL CONTRACT DOCUMENTS.
3. FURNISH & INSTALL (2) 3P-50A CIRCUIT BREAKERS IN PANEL MDP & CONNECT AS REQUIRED.

WALTER McILVEEN ASSOCIATES, INC.
CONSULTING ENGINEERS
155 WEST MAIN STREET
AVON, CT 06001-0516

Copyright 2010 by WALTER McILVEEN ASSOCIATES, INC.

Date December 2, 2010

[redacted]

studio one. inc.
architects - planners
99 Main Street Springfield, MA
T. 413.787.1787
F. 413.787.1788
www.studiooneinc.com

NORTHBROOK VILLAGE II, HUD Section 202
Senior Housing HUD No. 023-EE232
Berlin, Massachusetts
Massachusetts Home Care Corporation | Berlin Retirement Homes, Inc
Client/Owner

SKE5.01B